69 WEST 9TH STREET

SITE PLAN

69 WEST 9TH STREET

ORIGINAL DESIGNATION PHOTO

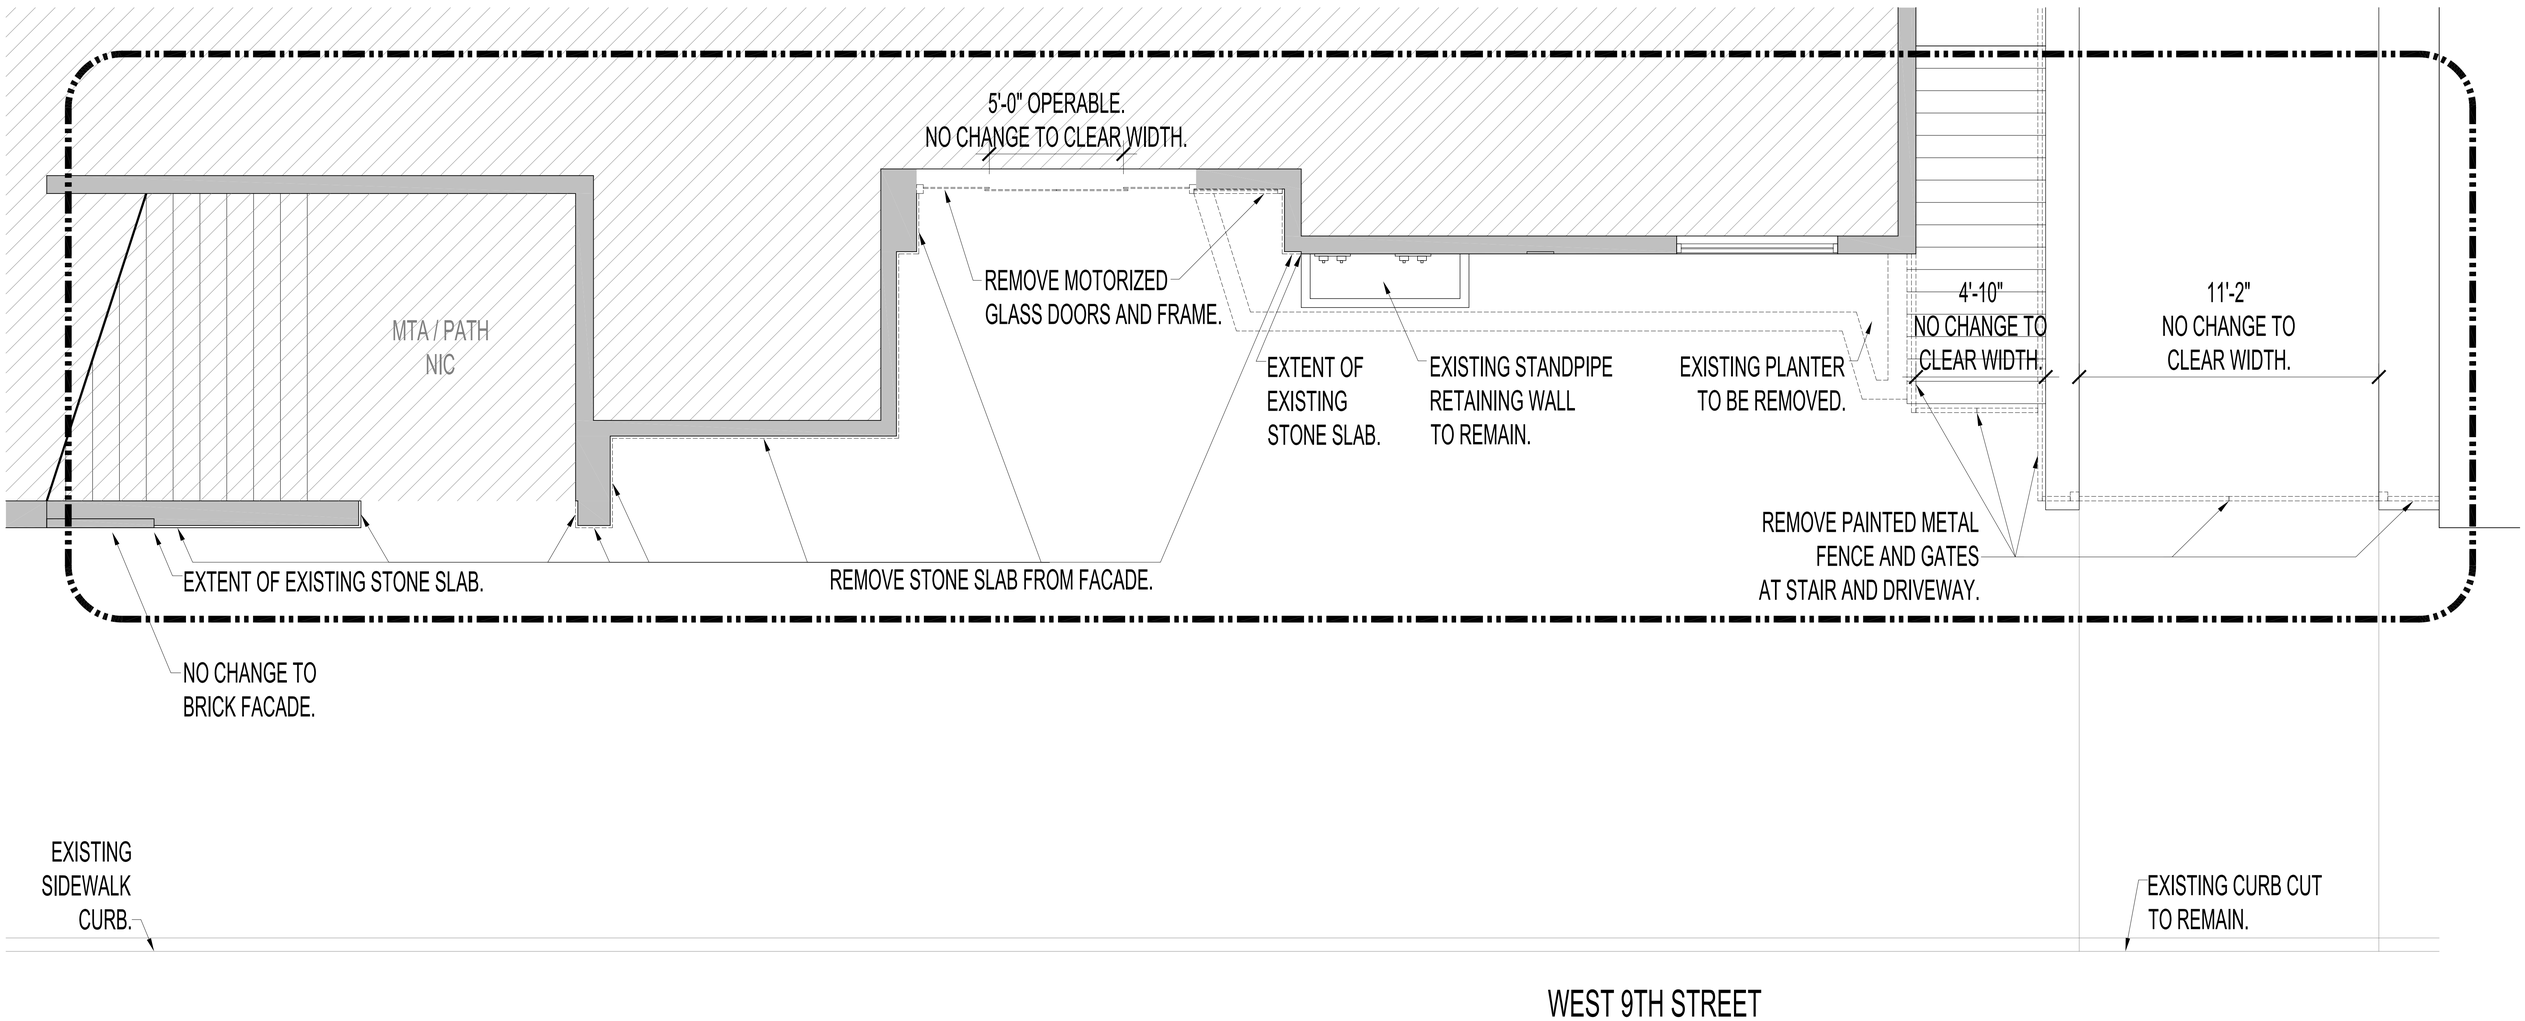

69 WEST 9TH STREET

EXISTING PLAN

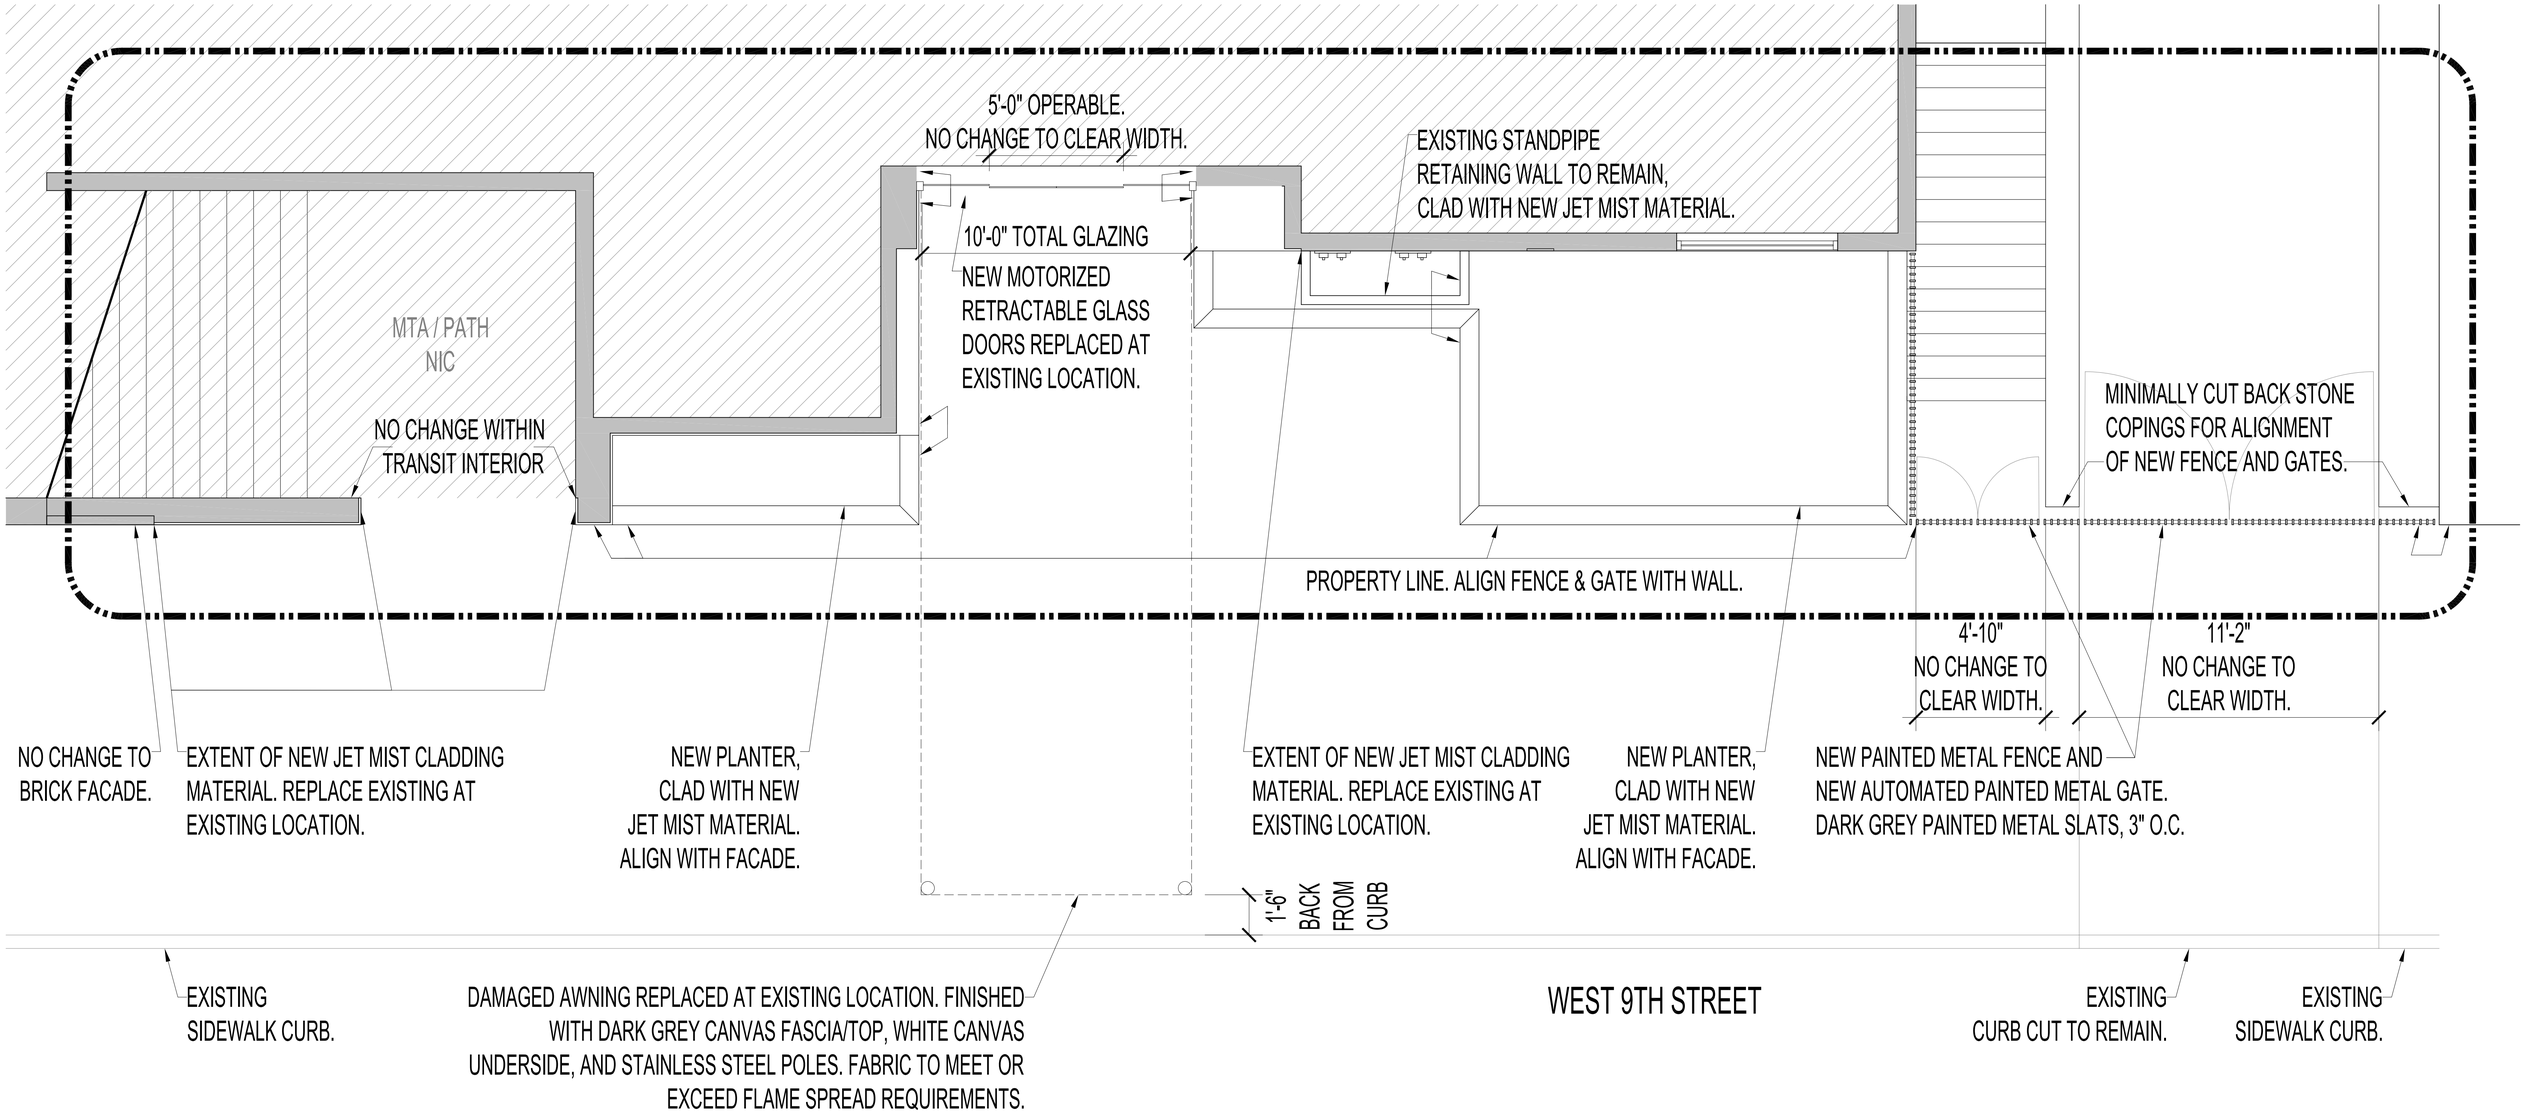

69 WEST 9TH STREET

PROPOSED PLAN

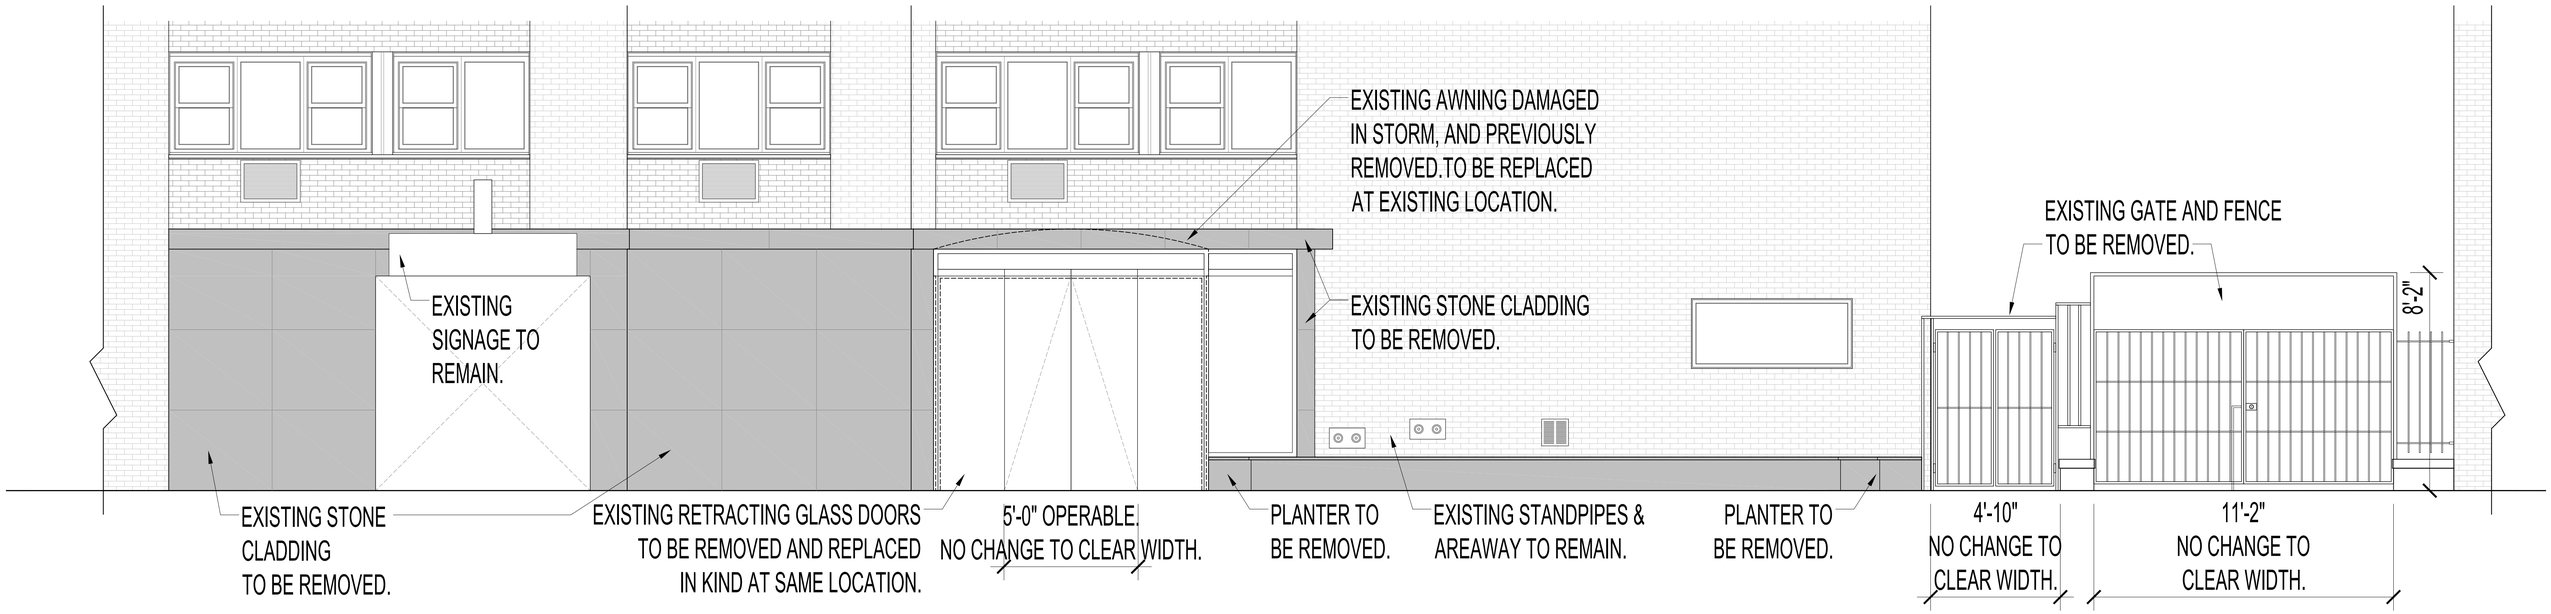

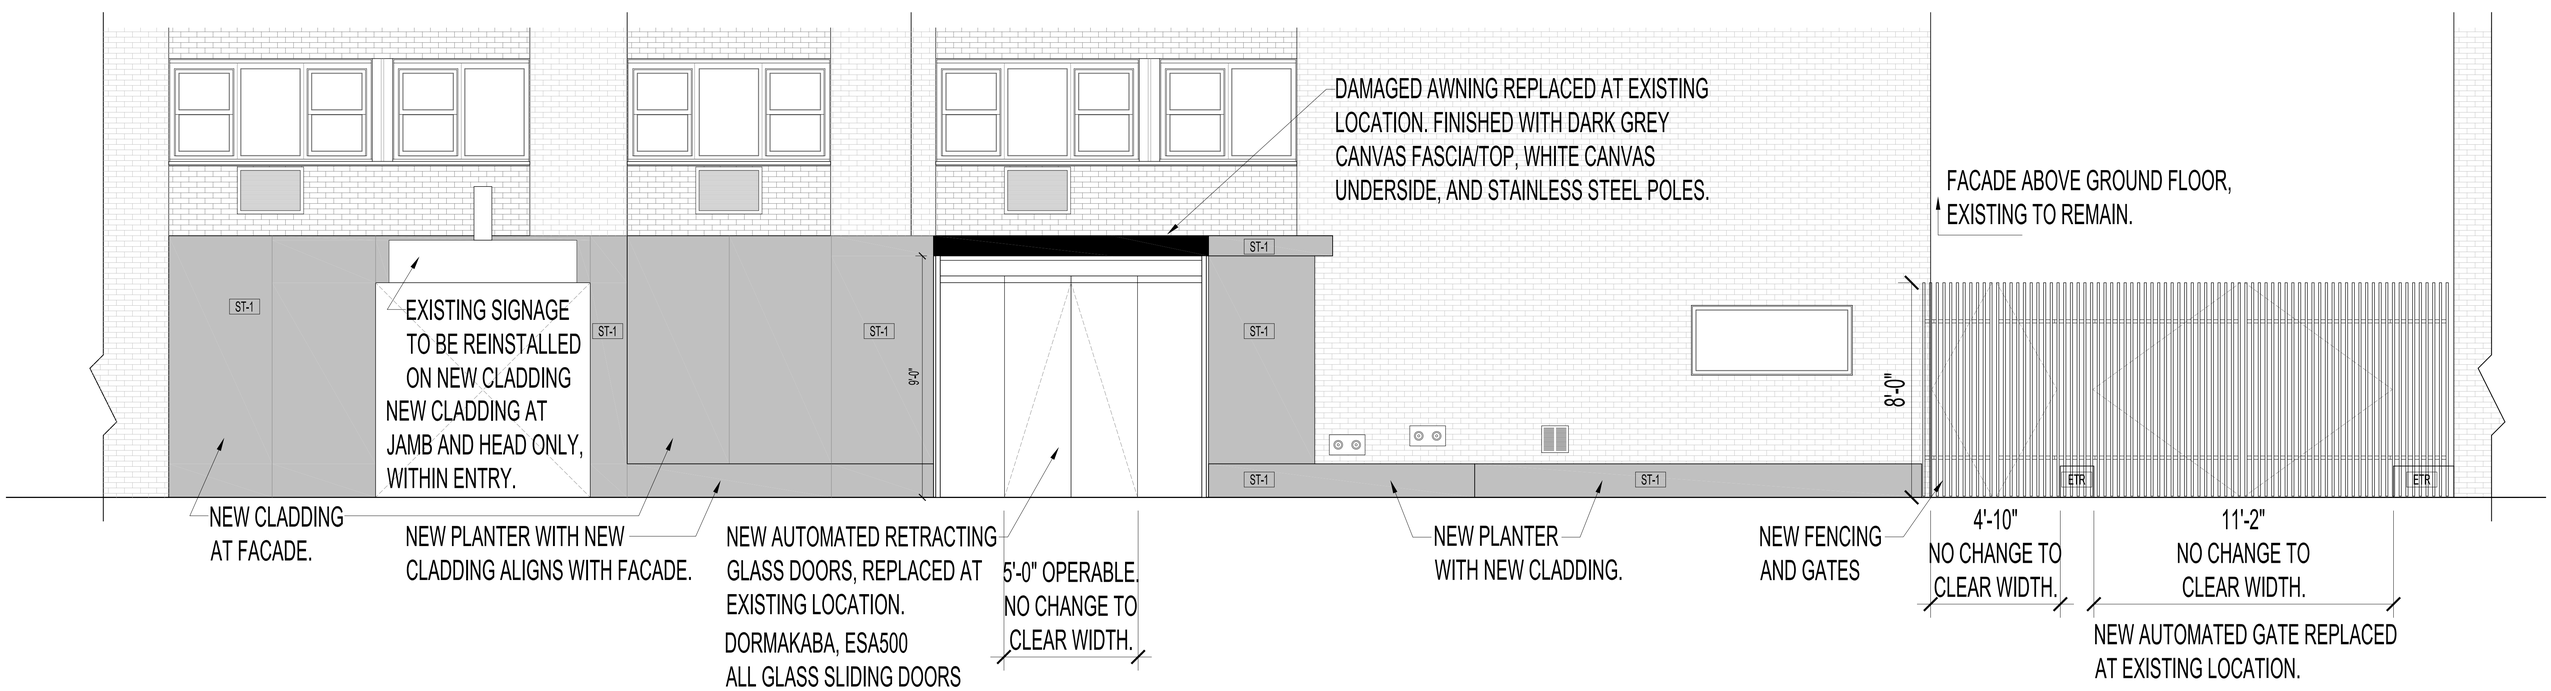

69 WEST 9TH STREET

EXISTING & PROPOSED ELEVATIONS

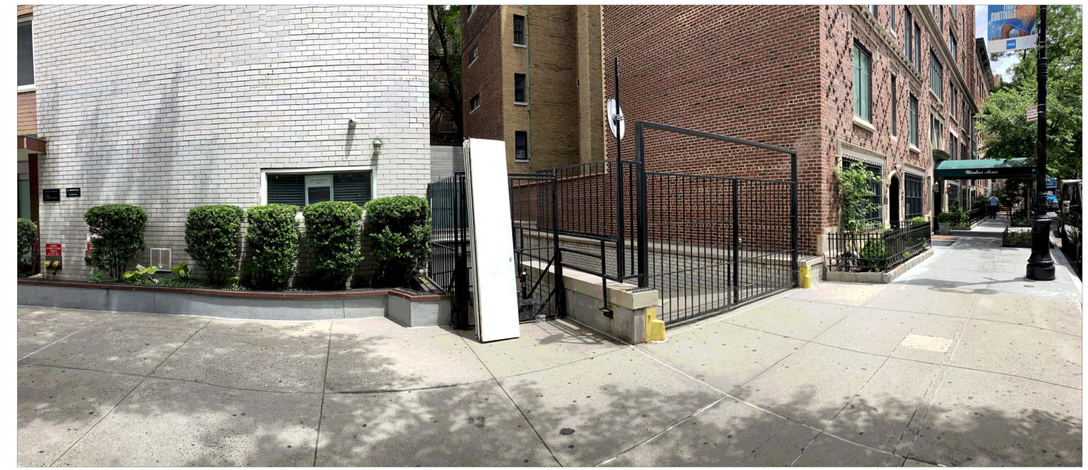

EXISTING AWNING DAMAGED
IN STORM, AND REMOVED.TO BE
REPLACED AT EXISTING LOCATION.

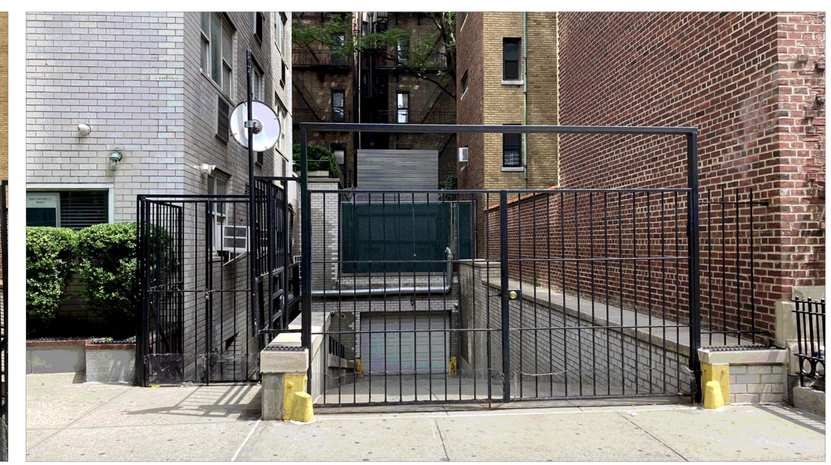

69 WEST 9TH STREET

EXISTING ELEVATION PHOTOS

69 WEST 9TH STREET

PROPOSED ELEVATION RENDERINGS

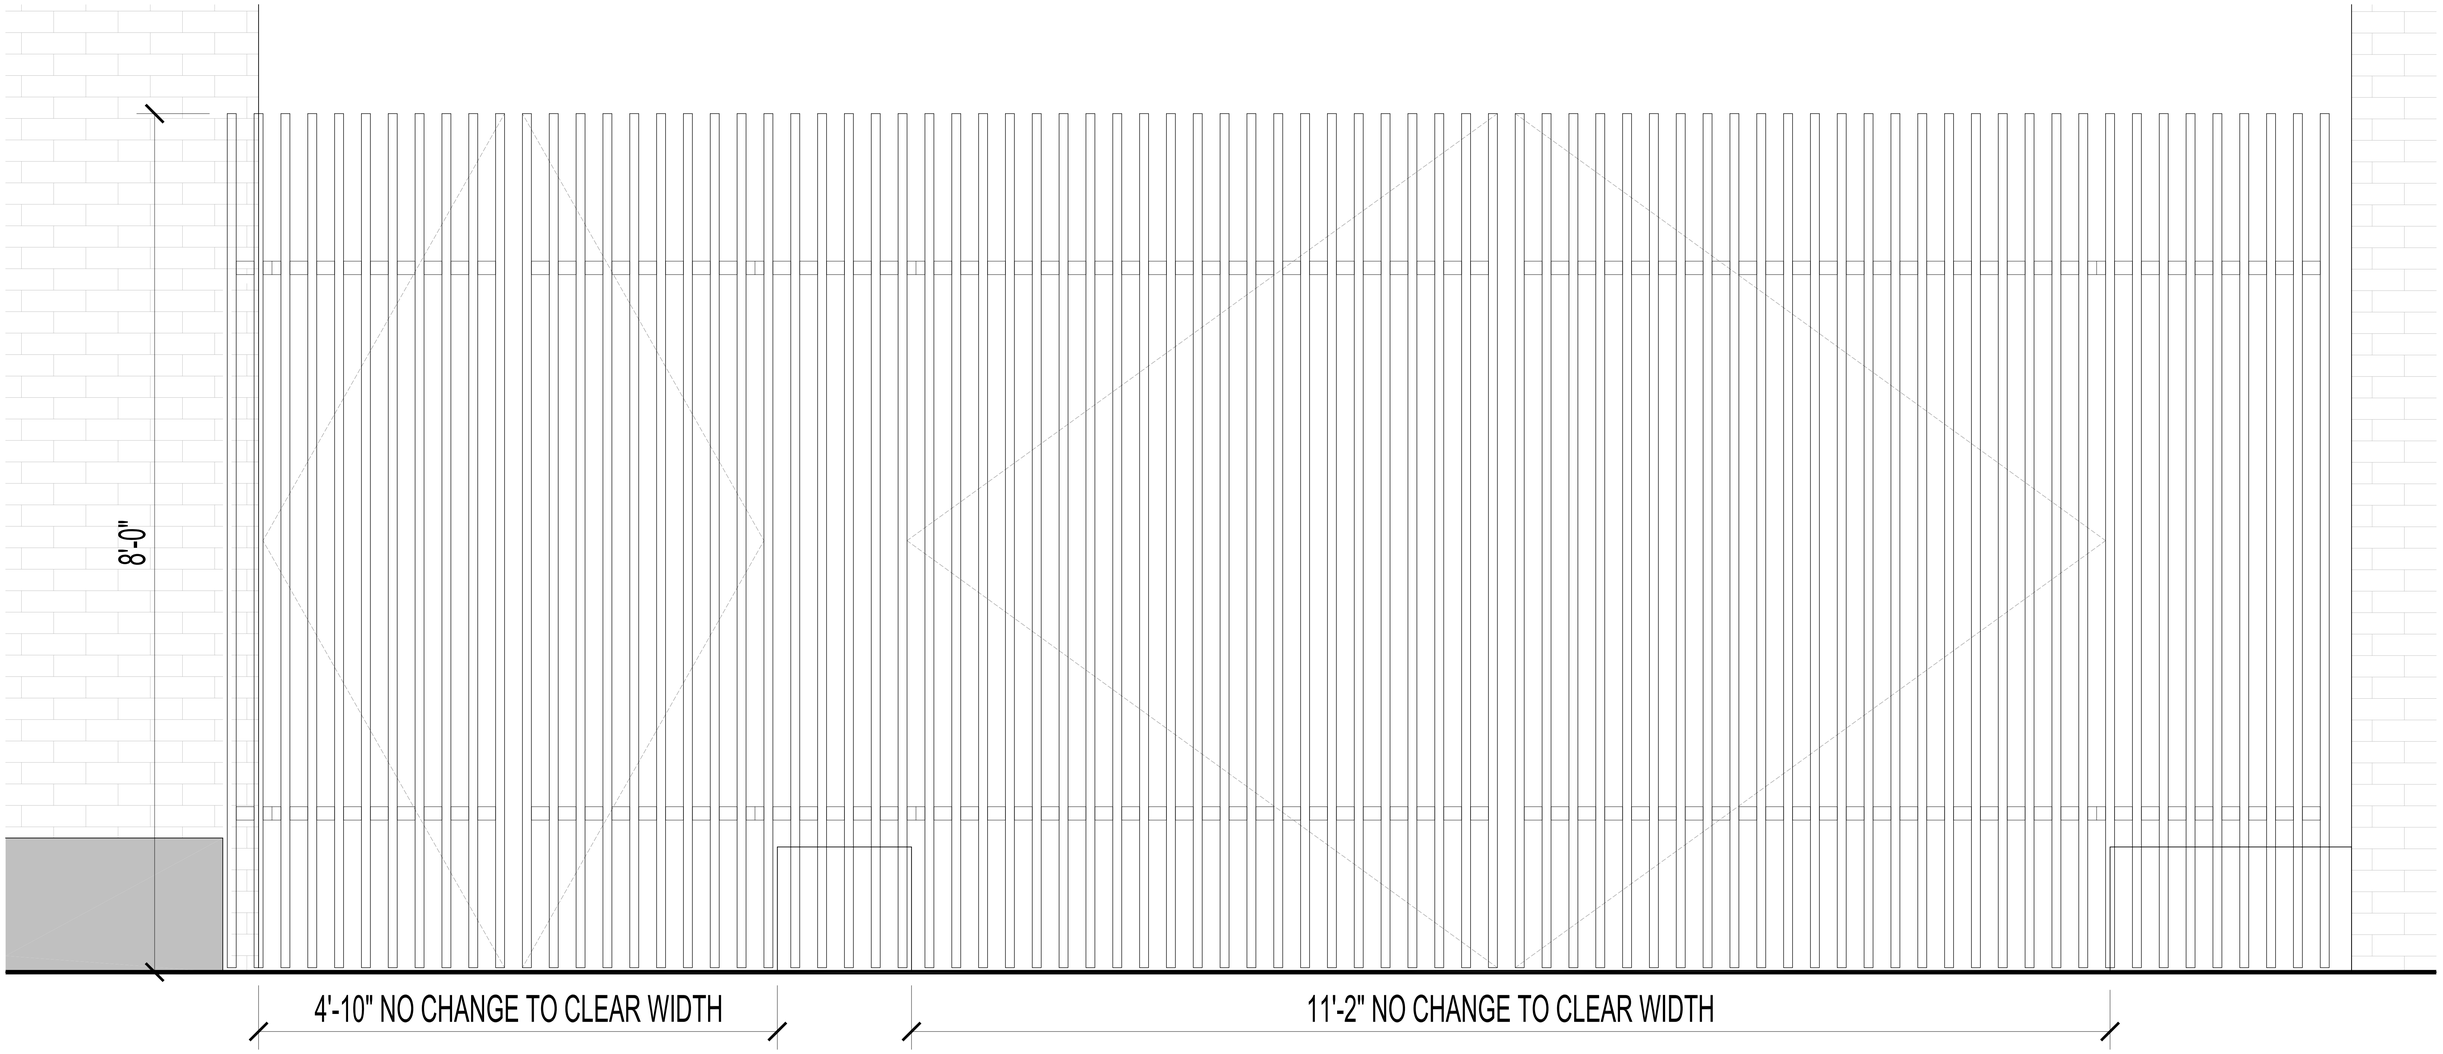

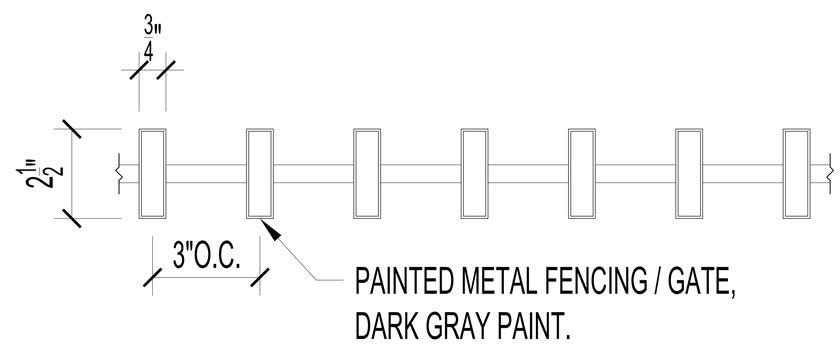

69 WEST 9TH STREET

PROPOSED GATE ELEVATION & DETAIL

175 W 13TH, FENCING

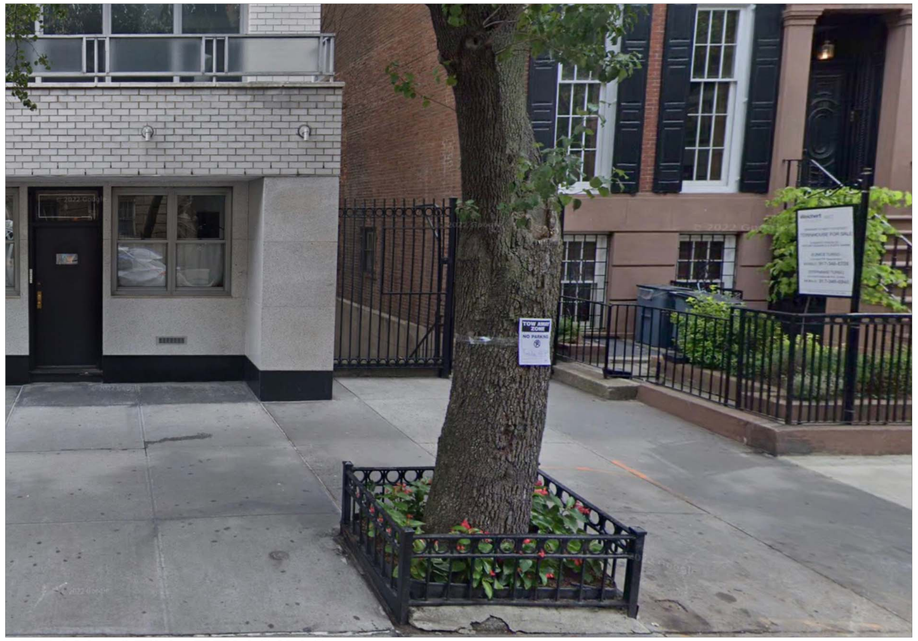

175 W 13TH, FENCING

29 E 9TH, FENCING

29 E 9TH, FENCING

30 E 9TH, FENCING

69 WEST 9TH STREET

FENCING & GATE CONTEXT PHOTOS

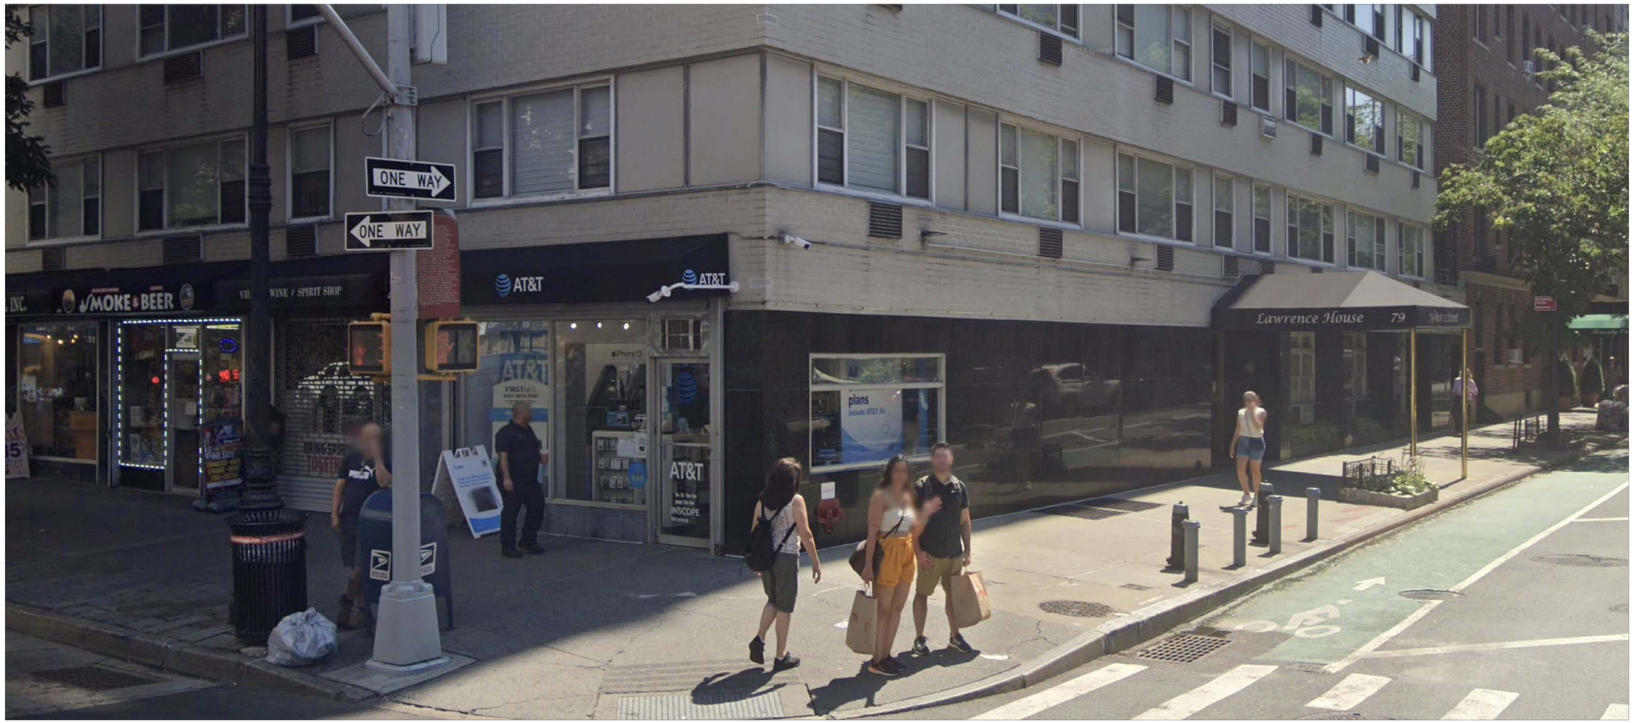

79 W 12TH, FACADE

175 W 13TH, FACADE

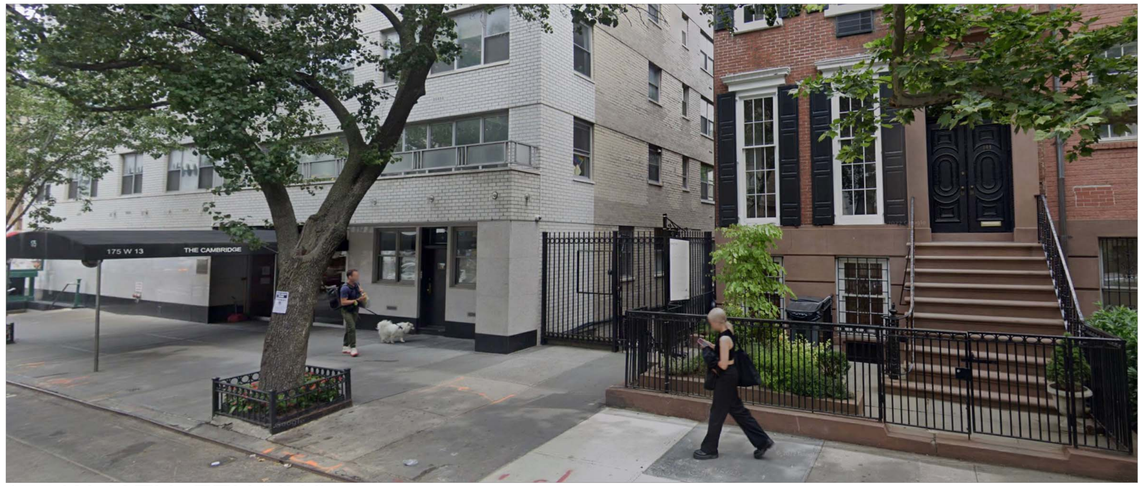

175 W 13TH, FENCING

69 WEST 9TH STREET

NEIGHBORHOOD CONTEXT PHOTOS

PROPOSED EXTERIOR WALL FINISH

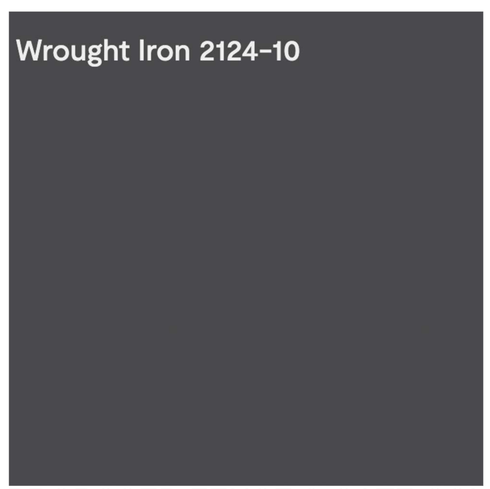

PROPOSED FENCE & GATE COLOR

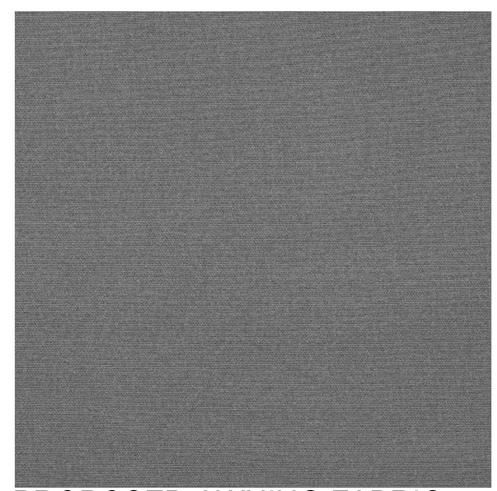

PROPOSED AWNING FABRIC

69 WEST 9TH STREET

MATERIAL SAMPLES