

WHAT TYPE(S) OF LICENSE(S) ARE YOU APPLYING FOR (MARK ALL THAT APPLY):

☐ a new liquor license (☐ Restaurant ☐ Tavern / On premise liquor ☐ Other)

☒ an UPGRADE of an existing Liquor License

☐ an ALTERATION of an existing Liquor License

☐ a TRANSFER of an existing Liquor License

☐ a HOTEL Liquor License

☐ a DCA CABARET License

☐ a CATERING / CABARET Liquor License

☐ a BEER and WINE License

☐ a RENEWAL of an existing Liquor License

☐ an OFF-PREMISE License (retail)

☐ OTHER : _____

If upgrade, alteration, or transfer, please describe specific nature of changes:

(Please include physical or operational changes including hours, services, occupancy, ownership, etc.)

The tavern wine license was heard at the SLA Full Board and the SLA set forth the following stipulations. A 1030pm daily close with alcohol service ending at 10pm and a 9pm close for the exterior limited to Hudson Street with less than 10 seats. The applicant is proposing the following closing hours, 8am to 11pm Sunday to Thursday and 8am to 1130pm Friday to Saturday with a 10am close for the sidewalk cafe. The proposed seating for the sidewalk cafe is 8 tables and 16 seats. The DOT sidewalk cafe application has been submitted to DOT. Further, and as stated above, the menu has been expanded to include specialty items.

If this is for a new application, please list previous use of location for the last 5 years:

N/A - Perry Cafe Inc has been operating at the space since September 2025

Is any license under the ABC Law currently active at this location? ☒ yes ☐ no

If yes, what is the name of current / previous licensee, license # and expiration date: _____

Perry Cafe Inc / License ID No. 0267-25-120946 / Expiration date is 07/31/2027

Have any other licenses under the ABC Law been in effect in the last 10 years at this location?

☐ yes ☒ no

If yes, please list DBA names and dates of operation:

N/A

PREMISES:

By what right does the applicant have possession of the premises?

☐ Own ☒ Lease ☐ Sub-lease ☐ Binding Contract to acquire real property ☐ other: _____

Type of Building: ☐ Residential ☐ Commercial ☒ Mixed (Res/Com) ☐ Other: _____

Number of floor: 4 Year Built : Estimated 1949

Describe neighboring buildings:

Commercial and residential

Zoning Designation: C1-6

Zoning Overlay or Special Designation (applicable) N/A

Block and Lot Number: 622 / 1

Does the premise occupy more than one building, zoning lot, tax lot or more than one floor? ☒ yes ☐ no

Is the premise located in a historic district? ☒ yes ☐ no

(if yes, have all exterior changes or changes governed by the Landmarks Preservation Commission (LPC) been approved by the LPC? ☒ yes ☐ no, please explain : _____

Will any outside area or sidewalk café be used for the sale or consumption of alcoholic beverages? (including sidewalk, roof and yard space) ☐ no ☒ yes : explain **A sidewalk cafe. The DOT application is pending**

What is the proposed Occupancy? 74

Does the premise currently have a valid Certificate of Occupancy (C of O) and all appropriate permits?

☐ no ☒ yes **See enclosed DOB Letter of No Objection**

If yes, what is the maximum occupancy for the premises? 74

If yes, what is the use group for the premises? Use Group 6

If yes, is proposed occupancy permitted? ☒ yes ☐ no, explain : _____

If your occupancy is 75 or greater, do you plan to apply for Public Assembly permit? ☐ yes ☐ no

Do you plan to file for changes to the Certificate of Occupancy? ☐ yes ☒ no
(if yes, please provide copy of application to the NYC DOB)

Will the façade or signage be changed from what currently exist at the premise? ☒ no ☐ yes

(if yes, please describe: _____

INTERIOR OF PREMISES:

What is the total licensed square footage of the premises? 1,400 square feet

If more than one floor, please specify square footage by floors: 900 square feet 1st floor and 500 square feet cellar

If there is a sidewalk café, rear yard, rooftop, or outside space, what is the square footage of the area?

120 square foot sidewalk cafe

If more than one floor, what is the access between floors? Interior staircase

How many entrances are there? 1 How many exits? 1 How many bathrooms ? 1**
****One employee restroom in the cellar**

Is there access to other parts of the building? X no ____ yes, explain: _____

****Interior 21 tables and 40 seats with 10 bar stools**
Exterior sidewalk cafe 8 tables and 16 seats

OVERALL SEATING INFORMATION:

Total number of tables? 29** Total table seats? 56**

Total number of bars? 1 Total bar seats? 10**

Total number of "other" seats? _____ please explain : N/A

Total OVERALL number of seats in Premises : 66**

BARS:

How many *stand-up bars / bar seats are being applied for on the premises? Bars 1 Seats 10

How many service bars are being applied for on the premises? None

Any food counters? X no ____ yes, describe : _____

For Alterations and Upgrades:

Please describe all current and existing bars / bar seats and specific changes: _____

There are no changes to the 10 seat 19 foot customer bar.

* A stand-up bar is any bar or counter (whether seating or not) over which a member of the public can order, pay for and receive food and alcoholic beverages.

PROPOSED METHOD OF OPERATION:

What type of establishment will this be? (check all that apply)

____ Bar X Bar & Food ____ Restaurant ____ Club/ Cabaret ____ Hotel X Other: Coffee Cafe

What are the Hours of Operation? Exterior sidewalk cafe 8am to 10pm seven days a week.

Sunday: Monday: Tuesday: Wednesday: Thursday: Friday: Saturday:

8am to 11pm 8am to 11pm 8am to 11pm 8am to 11pm 8am to 11pm 8am to 1130pm 8am to 1130pm

Will the business employ a manager? X no ___ yes, name / experience if known : Owners to manage

Will there be security personnel? X no ___ yes(if yes, what nights and how many?) _____

Do you have or plan to install French doors, accordion doors or windows that open? X no ___ yes

If yes, please describe : N/A

Will you have TV's ? X no ___ yes (how many?) _____

Type of MUSIC / ENTERTAINMENT: ___ Live Music ___ Live DJ ___ Juke Box X Ipod / CDs ___ none

Expected Volume level: X Background (quiet) ___ Entertainment level ___ Amplified Music
(check all that apply)

Do you have or plan to install soundproofing? ___ no X yes

IF YES, will you be using a professional sound engineer? N/A

Please describe your sound system and sound proofing: The sound system has 4 small Sonos speakers located in four corners of the cafe. The sound proofing, installation of 5/8" quiet rock on all ceilings. All connections are tied together with green glue for additional sound proofing. All penetrations are first foamed plastered (hot mix) to seal any potential areas where sound may escape.

Will you be permitting: ___ promoted events ___ scheduled performances ___ outside promoters

___ any events at which a cover fee is charged? X private parties

Do you have plans to manage or address vehicular traffic and crowd control on the sidewalk caused by your establishment? X no ___ yes (if yes, please attach plans)

Will you be utilizing ___ ropes ___ movable barriers ___ other outside equipment (describe) _____

N/A

Are your premises within 200 feet of any school, church or place of worship? ___ no ___ yes

If there is a school, church or place of worship within 200 feet of your premises or on the same block, please submit a block plot diagram or area map showing its' location in proximity to your applicant premises (no larger than 8 ½ " x 11").

Indicate the distance in feet from the proposed premise:

Name of School / Church: _____

Address: _____ Distance: _____

Name of School / Church: _____

Address: _____ Distance: _____

Name of School / Church: _____

Address: _____ Distance: _____

Please provide contact information for Residents / Community Board and confirm that if complaints are made you will address it immediately.

Contact Person: Larisa Mihajlova Phone: [REDACTED]

Address: 552 Hudson Street aka 101 Perry Street / New York, NY 10014

Email : [REDACTED]

Application submitted on
behalf of the applicant by:

Signature

Print or Type Name Donald M. Bernstein

Title Counsel for licensee/applicant

Thank you for your cooperation. Please return this questionnaire along with the other required documents as soon as you can. This will expedite your application and avoid any unnecessary delays. Use additional pages if necessary.



Community Board 2,
Manhattan SLA Licensing
Committee Donna Raftery, Chair

COMMUNITY BOARD 2 APPLICATION FOR A STATE LIQUOR AUTHORITY LICENSE

**FOR EXISTING LICENSEES –
ALTERATION TO ADD CONTIGUOUS OR NONCONTIGUOUS MUNICIPAL PUBLIC SPACE**

Form to be Completed and Returned with 30-Day Notice

Name/email of Principal/Contact: Metodija Mihajlov / metodiya@theconsulate.nyc

Name/email of Representative: Donald M. Bernstein, Esq / donald@brpclaw.com

Applicant/Premises Name: Perry Cafe Inc.

DBA Name: The C Cafe & Wine

Address of Premises (include zip code): 525 Hudson Street aka 101 Perry Street / New York, NY 10014

Cross Streets of Premises: Perry Street and West 11th Street

License ID #: 0267-25-120946 (License ID No. for tavern wine)

☒ On Premise Liquor ☐ Restaurant Wine ☐ Tavern Wine ☐ Other _____

Sidewalk Café will have no more than (If premises is located on a corner please indicate for both streets): **N/A**

8 tables and 16 seats on Hudson Street

_____ tables and _____ seats on _____ Street

Will applicant agree to close sidewalk café area by 10 PM every night? Yes ☒ No ☐

Will open sidewalk café area at 8am

Roadbed / Open Streets will have no more than (If premises is located on a corner please indicate for both streets): **N/A**

_____ tables and _____ seats on _____ Street

_____ tables and _____ seats on _____ Street

Is roadbed in a floating parking lane separated from the curb by a bike path? Yes ☐ No ☐

Does DOT Dining Out NYC application include an FDNY waiver? Yes ☐ No ☐

Will applicant agree to close roadbed seating by 10 PM every night? Yes ☐ No ☐

Will open roadbed seating area at _____

For all Applicants:

Will agree there will be no host stands, bus or service stations on the sidewalk or in the roadbed? Yes ☒ No ☐

Will agree there will be no exterior music, speakers or TVs? Yes ☒ No ☐


Will agree that all patrons in any sidewalk café or roadbed will be seated? Yes ☒ No ☐

Perry Café Inc/ 552 Hudson Street aka 101 Perry Street , New York, New York 10014

Interior 21 tables and 40 seats with a 10 seat 19' customer bar for a total of 50 seats with 900 square feet


Exterior sidewalk cafe 8 tables with 120 square feet. Contained by platers and outlined in blue

Grand total tables 29 and 56 seats and 10 bar stools for a total of 66 seats

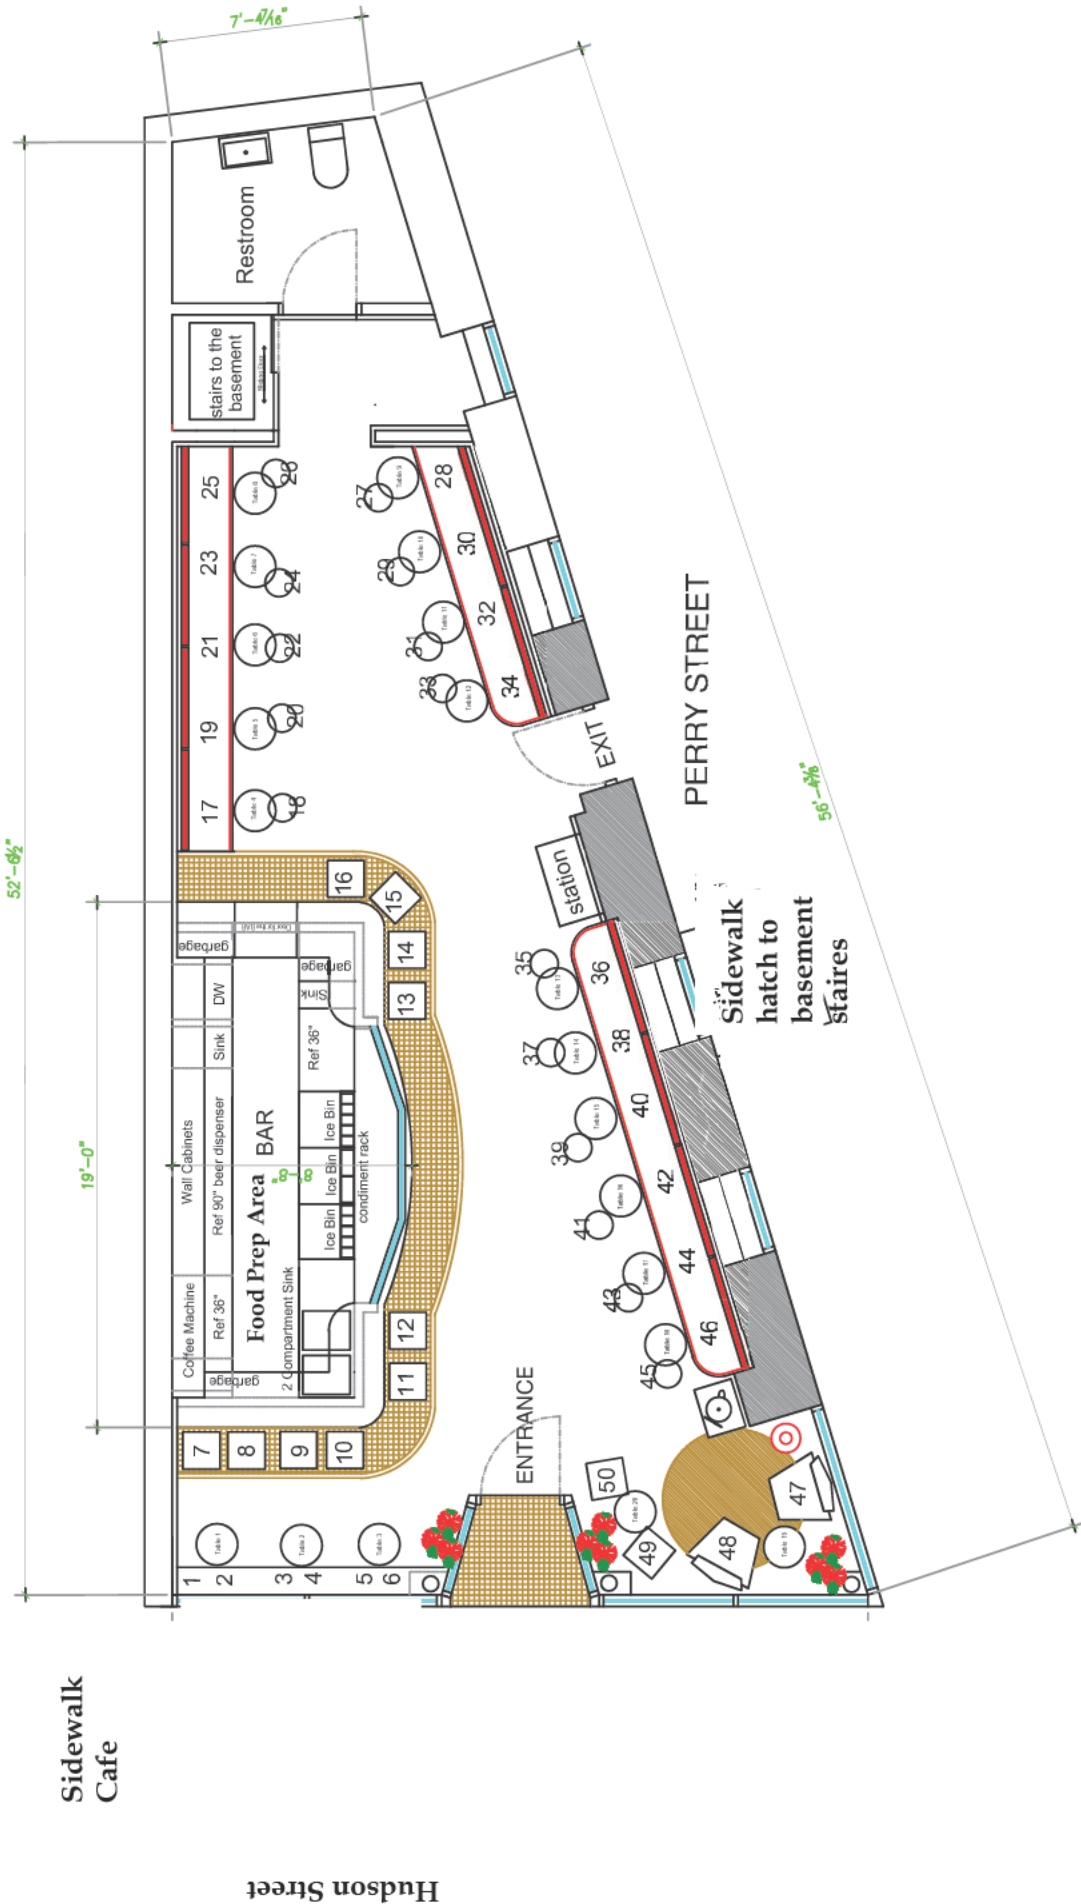

Perry Café Inc / 552 Hudson Street aka 101 Perry Street, New York, New York 10014

Cellar with 500 square feet

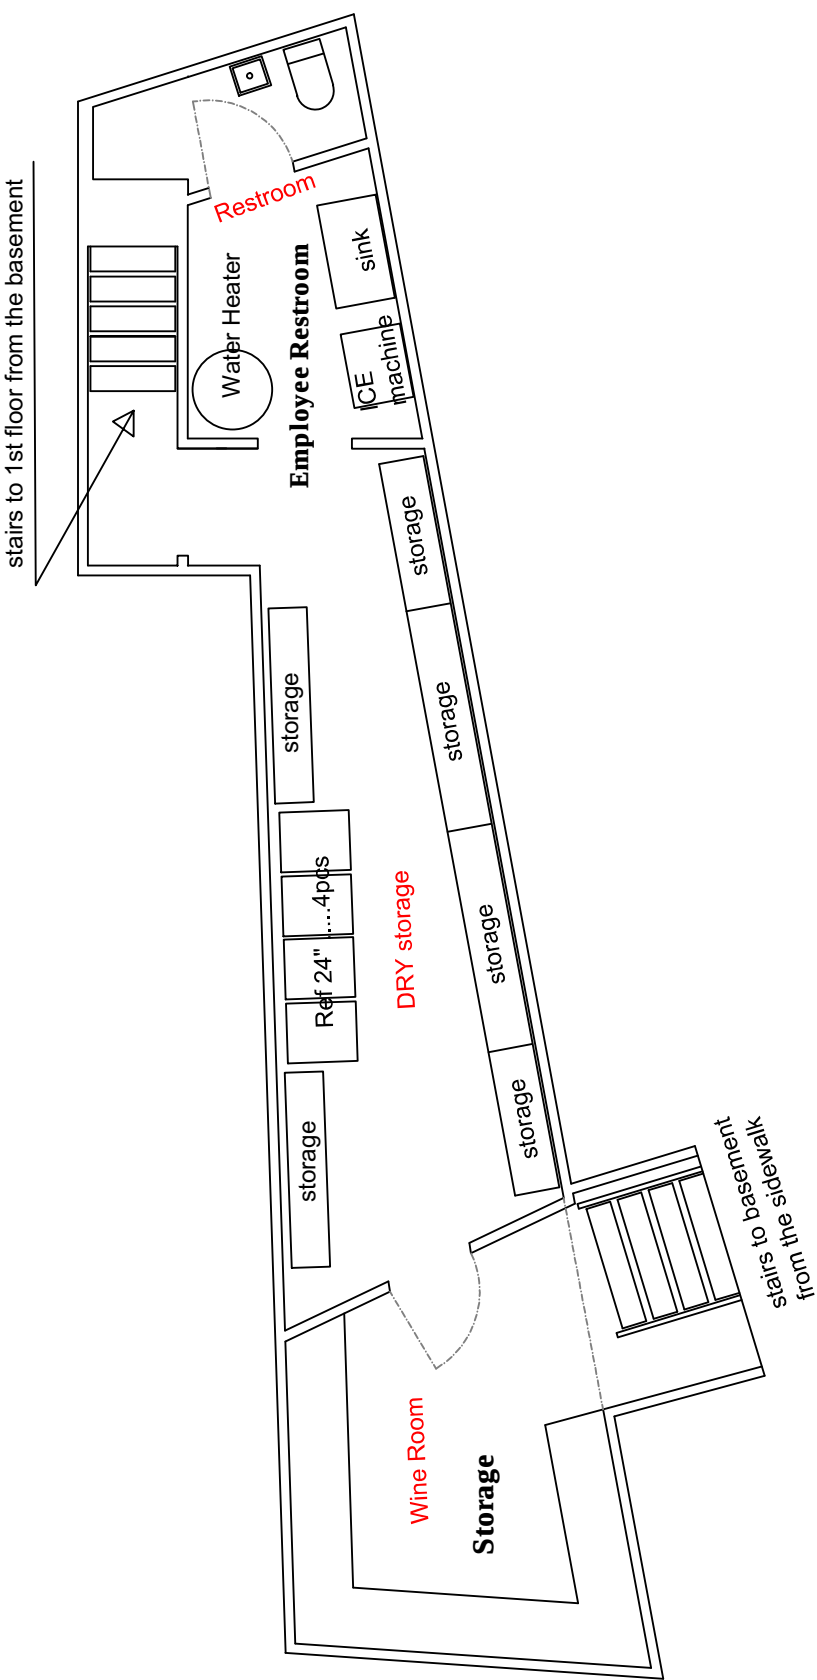

SECTION 1: Site Plan

- This Site Plan form is required to be uploaded in the "Sidewalk Site Plan" field of your online application.
- Refer to the [How to Apply](#) page in the Dining Out NYC website for more information about the application process.

Identify Clear Path Requirements:

- Clear path requirement for your sidewalk cafe can be found by identifying your corridor type on the DOT's Pedestrian Mobility Plan [Pedestrian Demand Map](#).
- ☐ C1- Global Corridor (12 feet Clear Path)
 - ☐ C2- Regional Corridor (10 feet Clear Path)
 - ☐ C3- Neighborhood Corridor, Community Connector, or Baseline Street (8 feet Clear Path)

Setup Area Identification :


- ☐ Please check this box if you plan to have outdoor dining located partially within private property. If you are uncertain, please request records from your property owner/manager.
- ☐ Please check this box if all or part of your sidewalk cafe is in a sidewalk widening area, developed pursuant to the NYC Zoning Resolution. If so, indicate the property line in the site plan drawing below.



Sidewalk Cafe Site Plan Form

Applicant Name: PERRY CAFE INC
Restaurant Name: THE C CAFE & WINE
FSEP Number: 50174959

Use the space below to draw or upload your Site Plan representing your cafe perimeters, furniture, and clearances.

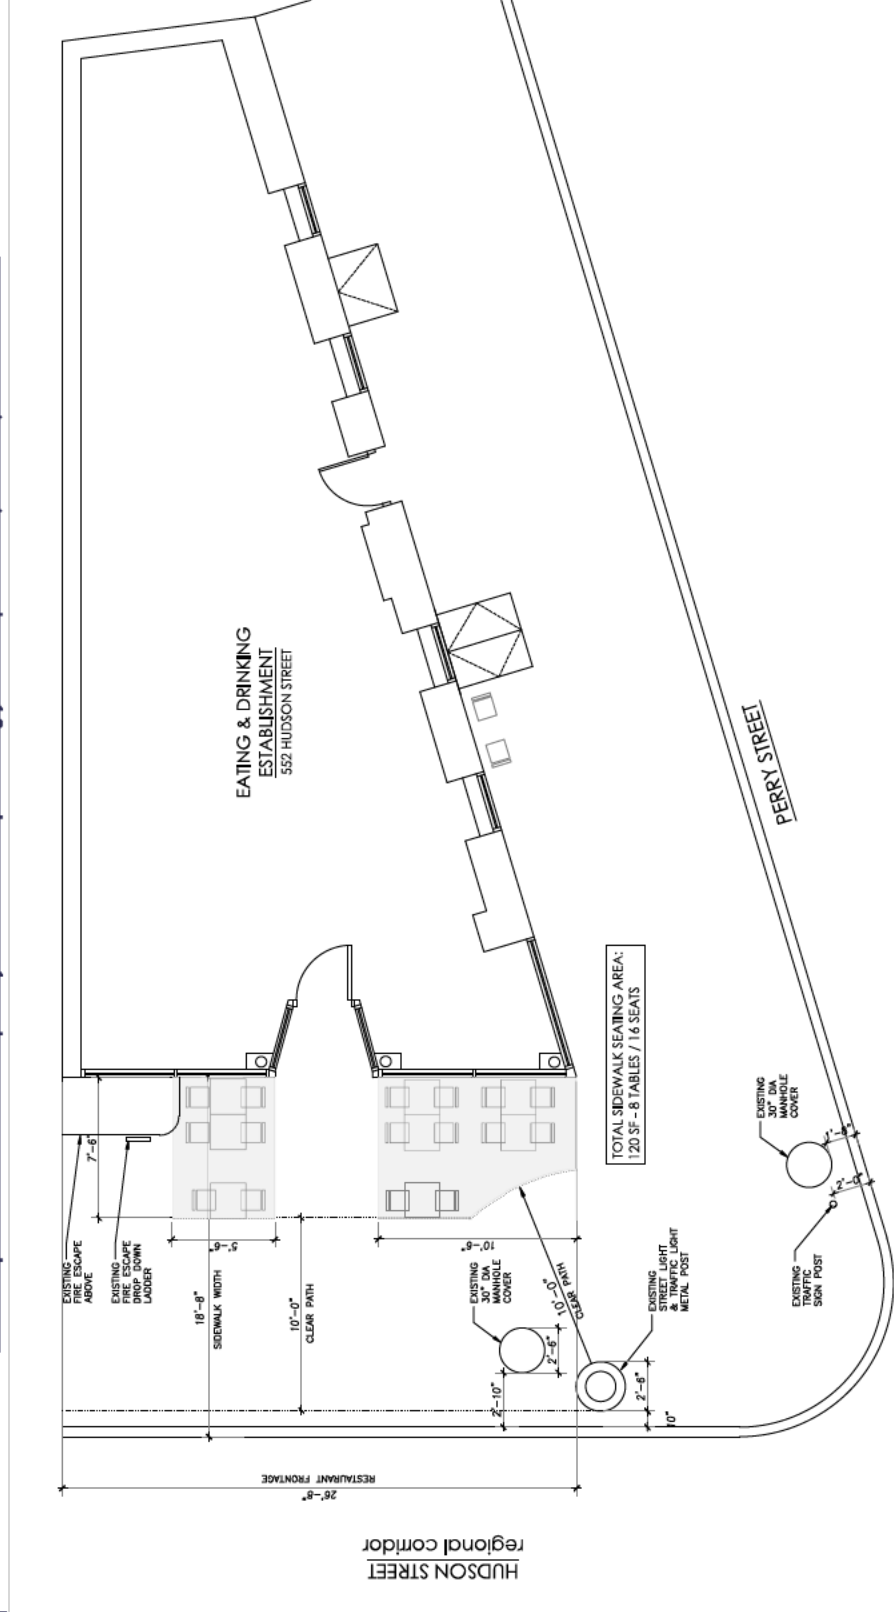

SIDEWALK CAFE PLAN
SCALE: 1/4"=1'-0"

Length of sidewalk cafe: 16.0 feet

Width of sidewalk cafe: 7.5 feet

Drawing Requirements

- Food service establishment frontage shown by:**
- Line representing the establishment's space facing the sidewalk
 - Length
 - Labels
- Private Property shown as:**
- Dashed line
- Street names:**
- Labels on each street
- Sidewalk shown as:**
- Line representing street curb
 - Width measured from building line to curb line
- Building entrances shown as:**
- Label
- Cafe perimeter shown as:**
- Lines indicating perimeter
 - Length and width
- Set-up furniture (tables, chairs, etc.) shown as:**
- Lines or symbols at approximate location within setup
- Elements (in Section 2 of this form) within 15 feet of cafe perimeter, shown as:**
- Lines or symbols
 - Distance from cafe perimeter
 - Labels
- Utility coverings (water/gas valves, and pull boxes) shown as:**
- Symbols representing the location within the setup

North arrow

SECTION 2: Required Clearances

- Please provide distances from the following objects.
- Only provide a distance if the listed object is within 15 feet of your proposed setup.
- Refer to the [Setup Guides](#) in the Dining Out NYC website for more information regarding clearances.

Elements with minimum 15 feet clearance from sidewalk cafe:

☐ S01- Subway Stair: Open End _____ feet

Elements with minimum 10 feet clearance from sidewalk cafe:

☐ S02- Subway Elevator Entrance _____ feet ☐ S04- MTA Curb Cut _____ feet

☐ S03- Exhaust Duct _____ feet ☐ S05- FDNY Curb Cut _____ feet

Elements with minimum 8 feet clearance from sidewalk cafe:

☐ S06- Street Tree Bed _____ feet ☐ S13- Newsstand _____ feet

☐ S07- Mailbox _____ feet ☒ S14- Streetlight _____ feet

☐ S08- LinkNYC Kiosk _____ feet ☐ S15- Bus Stop Pole _____ feet

☐ S09- Wayfinding Kiosk _____ feet ☐ S16- Fire Hydrant _____ feet

☐ S10- E-charging Station _____ feet ☐ S17- Bus Stop Shelter _____ feet

☐ S11- Parking Meter _____ feet ☒ S18- Traffic Signal _____ feet

☐ S12- SBS Fare Machine _____ feet

Elements with minimum 5 feet clearance from sidewalk cafe:

☐ S19- CitiBike/Bike Share Station _____ feet ☐ S24- Emergency Exit Hatch _____ feet

☐ S20- Bike Corral _____ feet ☐ S25- Subway Stair: Closed End _____ feet

☐ S21- Micromobility Station _____ feet ☐ S26- Subway Elevator: Non-Entry _____ feet

☐ S22- Primary Building Entrance _____ feet ☐ S27- Siamese Connection _____ feet

☐ S23- Curb Cut _____ feet

Elements with minimum 3 feet clearance from sidewalk cafe:

☐ S28- Elevated Train Infrastructure _____ feet ☐ S29- Transformer Vault _____ feet

Elements with minimum 1 foot 6 inches clearance from sidewalk cafe elements:

☐ S30- Vent Infrastructure: _____ inches ☒ S31- Manholes _____ inches

utility vent poles, vent
grates, subway grates

☐ Check this box if none of the objects listed above are within 15 feet of the proposed setup.



SECTION 3: Material Requirements

- Please indicate which of the following materials will be part of your sidewalk cafe by checking the box next to the category. If applicable, please confirm the materials comply with the Dining Out NYC requirements by checking the box next to the associated requirement.
- Refer to the [Setup Guides](#) in the Dining Out NYC website for more information regarding materials.

Materials Checklist:

Required

☒ Perimeter Demarcation (All of the following must be met)

☒ Perimeter demarcation must be clear and visible by using a lightweight and removable self-supporting base wall, railing, planter, fence, or stanchion and rope.

☒ Maximum height is 2 feet 6 inches (excluding planting(s)).

☒ Not affixed to the sidewalk.

Optional- Only check the material categories you intend to use in your sidewalk cafe

☒ Furnishings (if using, the first two below must be met)

☒ Lightweight and easily movable.

☒ Not affixed to the sidewalk.

☐ Check here if you plan to place tables/chairs on top of a cellar or basement door. If so, please complete the [Cellar or Basement Door Certification](#)

☒ Awnings Physically Attached to the Building (if using, all of the following must be met)

☒ Minimum 8 feet height from the ground and does not exceed 10 feet height.

☒ Easily removable, comprised of fire-grade and wind resistant materials.

☒ Does not extend beyond the perimeter of the sidewalk cafe.

☒ Complies with the New York City Building Code. Please note that this may require additional permits from DOB, and/or approval from the Landmarks Preservation Commission (LPC) as applicable.

☐ Overhead Coverings/ Umbrellas (if using, all of the following must be met)

☐ Minimum 7 feet height from the ground and does not exceed 10 feet height.

☐ Easily removable, comprised of fire-grade and wind resistant materials.

☐ Does not extend beyond the perimeter of the sidewalk cafe.

☐ The umbrella/overhead covering has a weighted base and any supports are not affixed to the sidewalk.

☐ Any support structures are of sufficient size and strength, made of durable materials, and free of defects.

☒ Lighting and Electrical Connections (if using, all of the following must be met)

☒ Any lighting is outdoor rated, properly secured, and lightweight.

☒ Connection is directly connected to ground floor restaurant's power source and within the perimeter of the cafe.

☒ Does not extend beyond the perimeter of the sidewalk cafe.

☒ Does not exceed 10 feet in height.

☒ Not attached to any City property, including street trees.

☒ Electrical work complies with the applicable requirements set forth in DOT's rules and the New York City Electrical Code. Please note that this may require additional permits from DOB or FDNY, and/or approval from the Landmarks Preservation Commission (LPC) as applicable.

Perry Café Inc
dba The C Café & Wine
552 Hudson Street aka 101 Perry Street
New York, New York 10014
License ID No. NA-0267-24-132057



Perry Café Inc
dba The C Café & Wine
552 Hudson Street aka 101 Perry Street
New York, New York 10014
License ID No. NA-0267-24-132057



Perry Café Inc
dba The C Café & Wine
552 Hudson Street aka 101 Perry Street
New York, New York 10014
License ID No. NA-0267-24-132057
Photos of Residential Buildings Overlooking Sidewalk Cafe



Perry Café Inc
dba The C Café & Wine
552 Hudson Street aka 101 Perry Street
New York, New York 10014
License ID No. NA-0267-24-132057
Photos of Residential Buildings Overlooking Sidewalk Cafe



Perry Café Inc
dba The C Café & Wine
552 Hudson Street aka 101 Perry Street
New York, New York 10014
License ID No. NA-0267-24-132057
Photos of Residential Buildings Overlooking Sidewalk Cafe



Perry Café Inc
dba The C Café & Wine
552 Hudson Street aka 101 Perry Street
New York, New York 10014
License ID No. NA-0267-24-132057
Photos of Residential Buildings Overlooking Sidewalk Cafe



Perry Café Inc
dba The C Café & Wine
552 Hudson Street aka 101 Perry Street
New York, New York 10014
License ID No. NA-0267-24-132057
Photos of Residential Buildings Overlooking Sidewalk Cafe



Perry Café Inc
dba The C Café & Wine
552 Hudson Street aka 101 Perry Street
New York, New York 10014
License ID No. NA-0267-24-132057
Photos of Residential Buildings Overlooking Sidewalk Cafe



Perry Café Inc
dba The C Café & Wine
552 Hudson Street aka 101 Perry Street
New York, New York 10014
License ID No. NA-0267-24-132057
Photos of Residential Buildings Overlooking Sidewalk Cafe



Perry Café Inc
dba The C Café & Wine
552 Hudson Street aka 101 Perry Street
New York, New York 10014
License ID No. NA-0267-24-132057
Photos of Residential Buildings Overlooking Sidewalk Cafe



Perry Café Inc
dba The C Café & Wine
552 Hudson Street aka 101 Perry Street
New York, New York 10014
License ID No. NA-0267-24-132057
Photos of Residential Buildings Overlooking Sidewalk Cafe



Perry Café Inc
dba The C Café & Wine
552 Hudson Street aka 101 Perry Street
New York, New York 10014
License ID No. NA-0267-24-132057
Photos of Residential Buildings Overlooking Sidewalk Cafe



Perry Café Inc
dba The C Café & Wine
552 Hudson Street aka 101 Perry Street
New York, New York 10014
License ID No. NA-0267-24-132057
Photos of Residential Buildings Overlooking Sidewalk Cafe





552 Hudson St
New York, NY 10014
www.thec.cafe



BREAKFAST

(served daily 8AM-11AM)

PLAIN CROISSANT	\$6.00
CHOCOLATE HAZELNUT CROISSANT	\$7.50
ALMOND CROISSANT	\$8.50
PISTACHIO CROISSANT	\$9.50



LE PETIT DÉJEUNER - \$18	\$6.00
Croissant, butter & preserves, soft	\$6.00
egg, coffee or cappuccino	\$6.00
SCRAMBLED EGGS - \$16	\$2.00
Soft scrambled eggs, toasted country bread, mixed greens	\$6.00
Add Gruyère \$5 • Ham \$5 • Osetra caviar \$15	\$6.00
ARPÈGE EGG & CAVIAR - \$27	\$8.00
Soft egg, mascarpone, chives, Osetra caviar	
AVOCADO TARTINE - \$19	
Avocado, herbs, lemon, country bread, mixed greens	
Add eggs \$5 • smoked salmon \$8	
SMOKED SALMON TARTINE - \$24	
Smoked salmon, crème fraîche, avocado, capers, lemon, chives	
YOGURT, BERRIES & GRANOLA - \$14	
Greek yogurt, seasonal berries, house granola, honey	
CROISSANT AU JAMBON - \$15	
Croissant, jambon, Brie, arugula	

Sandwiches

HAM & BRIE CROISSANT	\$15.00
served toasted with arugula	
TOMATO & MOZZARELLA	\$16.00
basil pesto, balsamic glaze, basil leaves, served on a hero	
CHICKEN SALAD BRIOCHE	\$16.50
finely chopped chicken, cornichons, celery, lemon zest,	
with chive aioli & butter lettuce	
TUNA SALAD BRIOCHE	\$16.50
finely chopped capers, celery, lemon zest,	
with chive aioli & butter lettuce	
CROQUE MONSIEUR	\$19.00
ham, gruyere & bechamel, toasted on a brioche	



WINE BY THE BOTTLE

White

TREFETHEN FAMILY VINEYARDS	\$75.00
Estate Dry Riesling,	
Oak Knoll District, Napa, CA 2024	

ALIX CARLIN	\$85.00
Sancerre, Sauvignon Blanc	
Loire Valley, France 2024	

AXR WINERY	\$92.00
Chardonnay	
Napa Valley 2023	

SURH CELLARS	\$114.00
Chardonnay	
Sonoma Coast, CA 2020	

Red

STEPHANE AVIRON	\$88.00
Morgon, Côtes de Puy, Gamay	
Beaujolais, France 2021	

CHÂTEAU BEAU-SÉJOUR	\$99.00
Petit Bécot, Saint Émilion Grand Cru	
Bordeaux, France 2019	

GUILLAUME GONNET	\$100.00
Châteauneuf de Pape	
Bel Ami, Rhône, France 2022	

WILDCAT MOUNTAIN VINEYARD CARNEROS	\$138.00
Fulcrum, Pinot Noir	
Sonoma County, 2023	

DOMAINE DU CELLIER AUX MOINES	\$184.00
Givry 1er Cru, Pinot Noir	
Côte Chalonnaise, Burgundy, France 2021	

Champagne

PERRIER-JOUËT 375ML	\$79.00
Champagne Grand Brut	

DRINKS

With Bubbles

APEROL SPRITZ

N/A Lyre's aperol, prosecco, soda

HUGO SPRITZ

N/A Elderflower liqueur, prosecco, soda

MIMOSA

orange juice, sparkling wine

BELLINI

peach purée, sparkling wine

SOLEIL

pineapple juice, sparkling wine



\$18.00

\$18.00

\$17.00

\$17.00

\$17.00



Mocktails

LE PISTACHE ESPRESSO

espresso, chocolate syrup, pistachio syrup,
pistachio milk, non-alcoholic tequila



\$15.00

SOBER MOJITO

mint, pear purée, lime juice, simple syrup, soda

\$15.00

BUBBLY BERRY

passion fruit purée, blackberry purée, lemon juice,
elderflower syrup, ginger kombucha

\$15.00

Beer

KRONENBOURG 1664

Lager, FR

\$11.00

LAGUNITAS IPA

Petaluma, CA

\$10.00

AVAL

Cider, FR

\$10.00

EINBECKER - ZERO PROOF

Pilsner, Germany

\$10.00

ATHLETIC IPA - ZERO PROOF

Milford, Connecticut

\$10.00



COFFEE MENU

Coffee (served until 5pm on Fridays & Saturdays)

ESPRESSO DOUBLE SHOT

\$4.25

DRIP

\$4.25

MACCHIATO

\$4.75

CORTADO

\$5.25

AMERICANO

\$5.00

FLAT WHITE

\$5.40

CAPPUCCINO

\$5.50

LATTE

\$6.25

CHAI

\$6.00

COLD BREW

\$6.00

MOCHA

\$6.75

ESPRESSO TONIC

\$7.75

HOT CHOCOLATE

\$8.00



Ceremonial Grade Matcha

LATTE \$7.75

TEA \$6.75

Extras ALT.MILK \$1.00/FLAVOR \$1.00/ICE \$0.25/LARGE \$1.00

Can To-Go \$0.50

Tea Earl Gray/ English Breakfast/ jasmine/ chamomile/ mint \$5.50

Iced Tea Summer Peach \$5.50

Iced Tea Hibiscus \$5.50

Beverage & Juice

STILL / SPARKLING EVIAN

\$4.00

COKE/ DIET COKE / GINGER ALE

\$5.75

FRESH LEMONADE

\$6.00

FRESH STRAWBERRY MINT LEMONADE

\$7.00

FRESH ORANGE JUICE

\$9.00

Desserts

TIRAMISU

\$14.00

BANANA BREAD

\$10.00

served with mascarpone & berries

CROISSANT PUDDING

\$10.00

apples, cinnamon, raisins, berries, white chocolate glaze, vanilla gelato

GELATO (2 SCOOPS)

\$12.00



WINE BY THE GLASS

Red



FAMILLE PERRIN Côtes du Rhône	\$17.00
ARBO MALBEC Côtes de Bordeaux, France	\$19.00
ABBOTTS & DELAUNAY Pinot Noir, France 2023	\$20.00
GREENWING Cabernet Sauvignon 2023	\$20.00
CHÂTEAU MARTINET Saint-Émilion Grand Cru 2019	\$25.00

White

FREIXENET PINOT GRIGIO Italy 2023	\$17.00
SAUVIGNON BLANC Giesen Marlborough, NZ	\$19.00
ABBOTTS & DELAUNAY Chardonnay, FR	\$20.00
JEAN BEAUVILLON Sancerre, FR	\$23.00
DOMAINE COLOMBIER Chablis, FR	\$24.00

Sparkling



FRATELLI COZZA Prosecco	\$17.00
PERRIER-JOUËT Champagne Grand Brut	\$33.00
LALLIER Champagne Réflexion Brut	\$26.00

Rosé

SAINTE MARGUERITE Côtes de Provence, FR	\$18.00
---	---------

Petites Bouchées & Snacks

MARINATED OLIVES \$6.00	MIXED SALTED NUTS \$6.00
KETTLE CHIPS \$6.00	SESAME BREADSTICKS \$6.00



LA PETITE PLATEAU
nuts, chips, olives \$15.00

Crêpes

SUCRÉES


CHOCOLATE HAZELNUT & BANANA CRÊPE	\$14/\$22
CRÊPE DE DUBAI	\$14/\$22
CHEESECAKE AUX FRAMBOISE	\$12/\$19

SALÉES

SMOKED SALMON	\$15/\$23
HAM & GRUYERE	\$14/\$22

Charcuterie

PROSCIUTTO	\$12.00
MORTADELLA	\$11.00
SAUCISSON	\$11.00
PÂTÉ DE CAMPAGNE	\$11.00

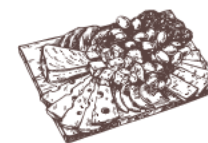

MIX OF 3 \$30.00

Salads

RED CROWN	\$21.00
beets, goat cheese, parsley & gorgonzola pomegranate dressing	
LE JARDIN	\$18.00
mixed greens, rainbow carrots, cucumbers, cherry tomatoes & yuzu dressing	



Oysters

1/2 DZ	\$26.00
1 DZ	\$46.00



Caviar 1oz \$69.00

six blinis, crème fraîche & chives

Caviar Bump \$15.00

single blini, crème fraîche & chives

Tartare

TUNA TARTARE	\$28.00
--------------	---------

avocado, yuzu, crispy shallots

STEAK TARTARE	\$28.00
---------------	---------

diced filet, dijon mustard, shallots, roasted garlic, chives, crostini